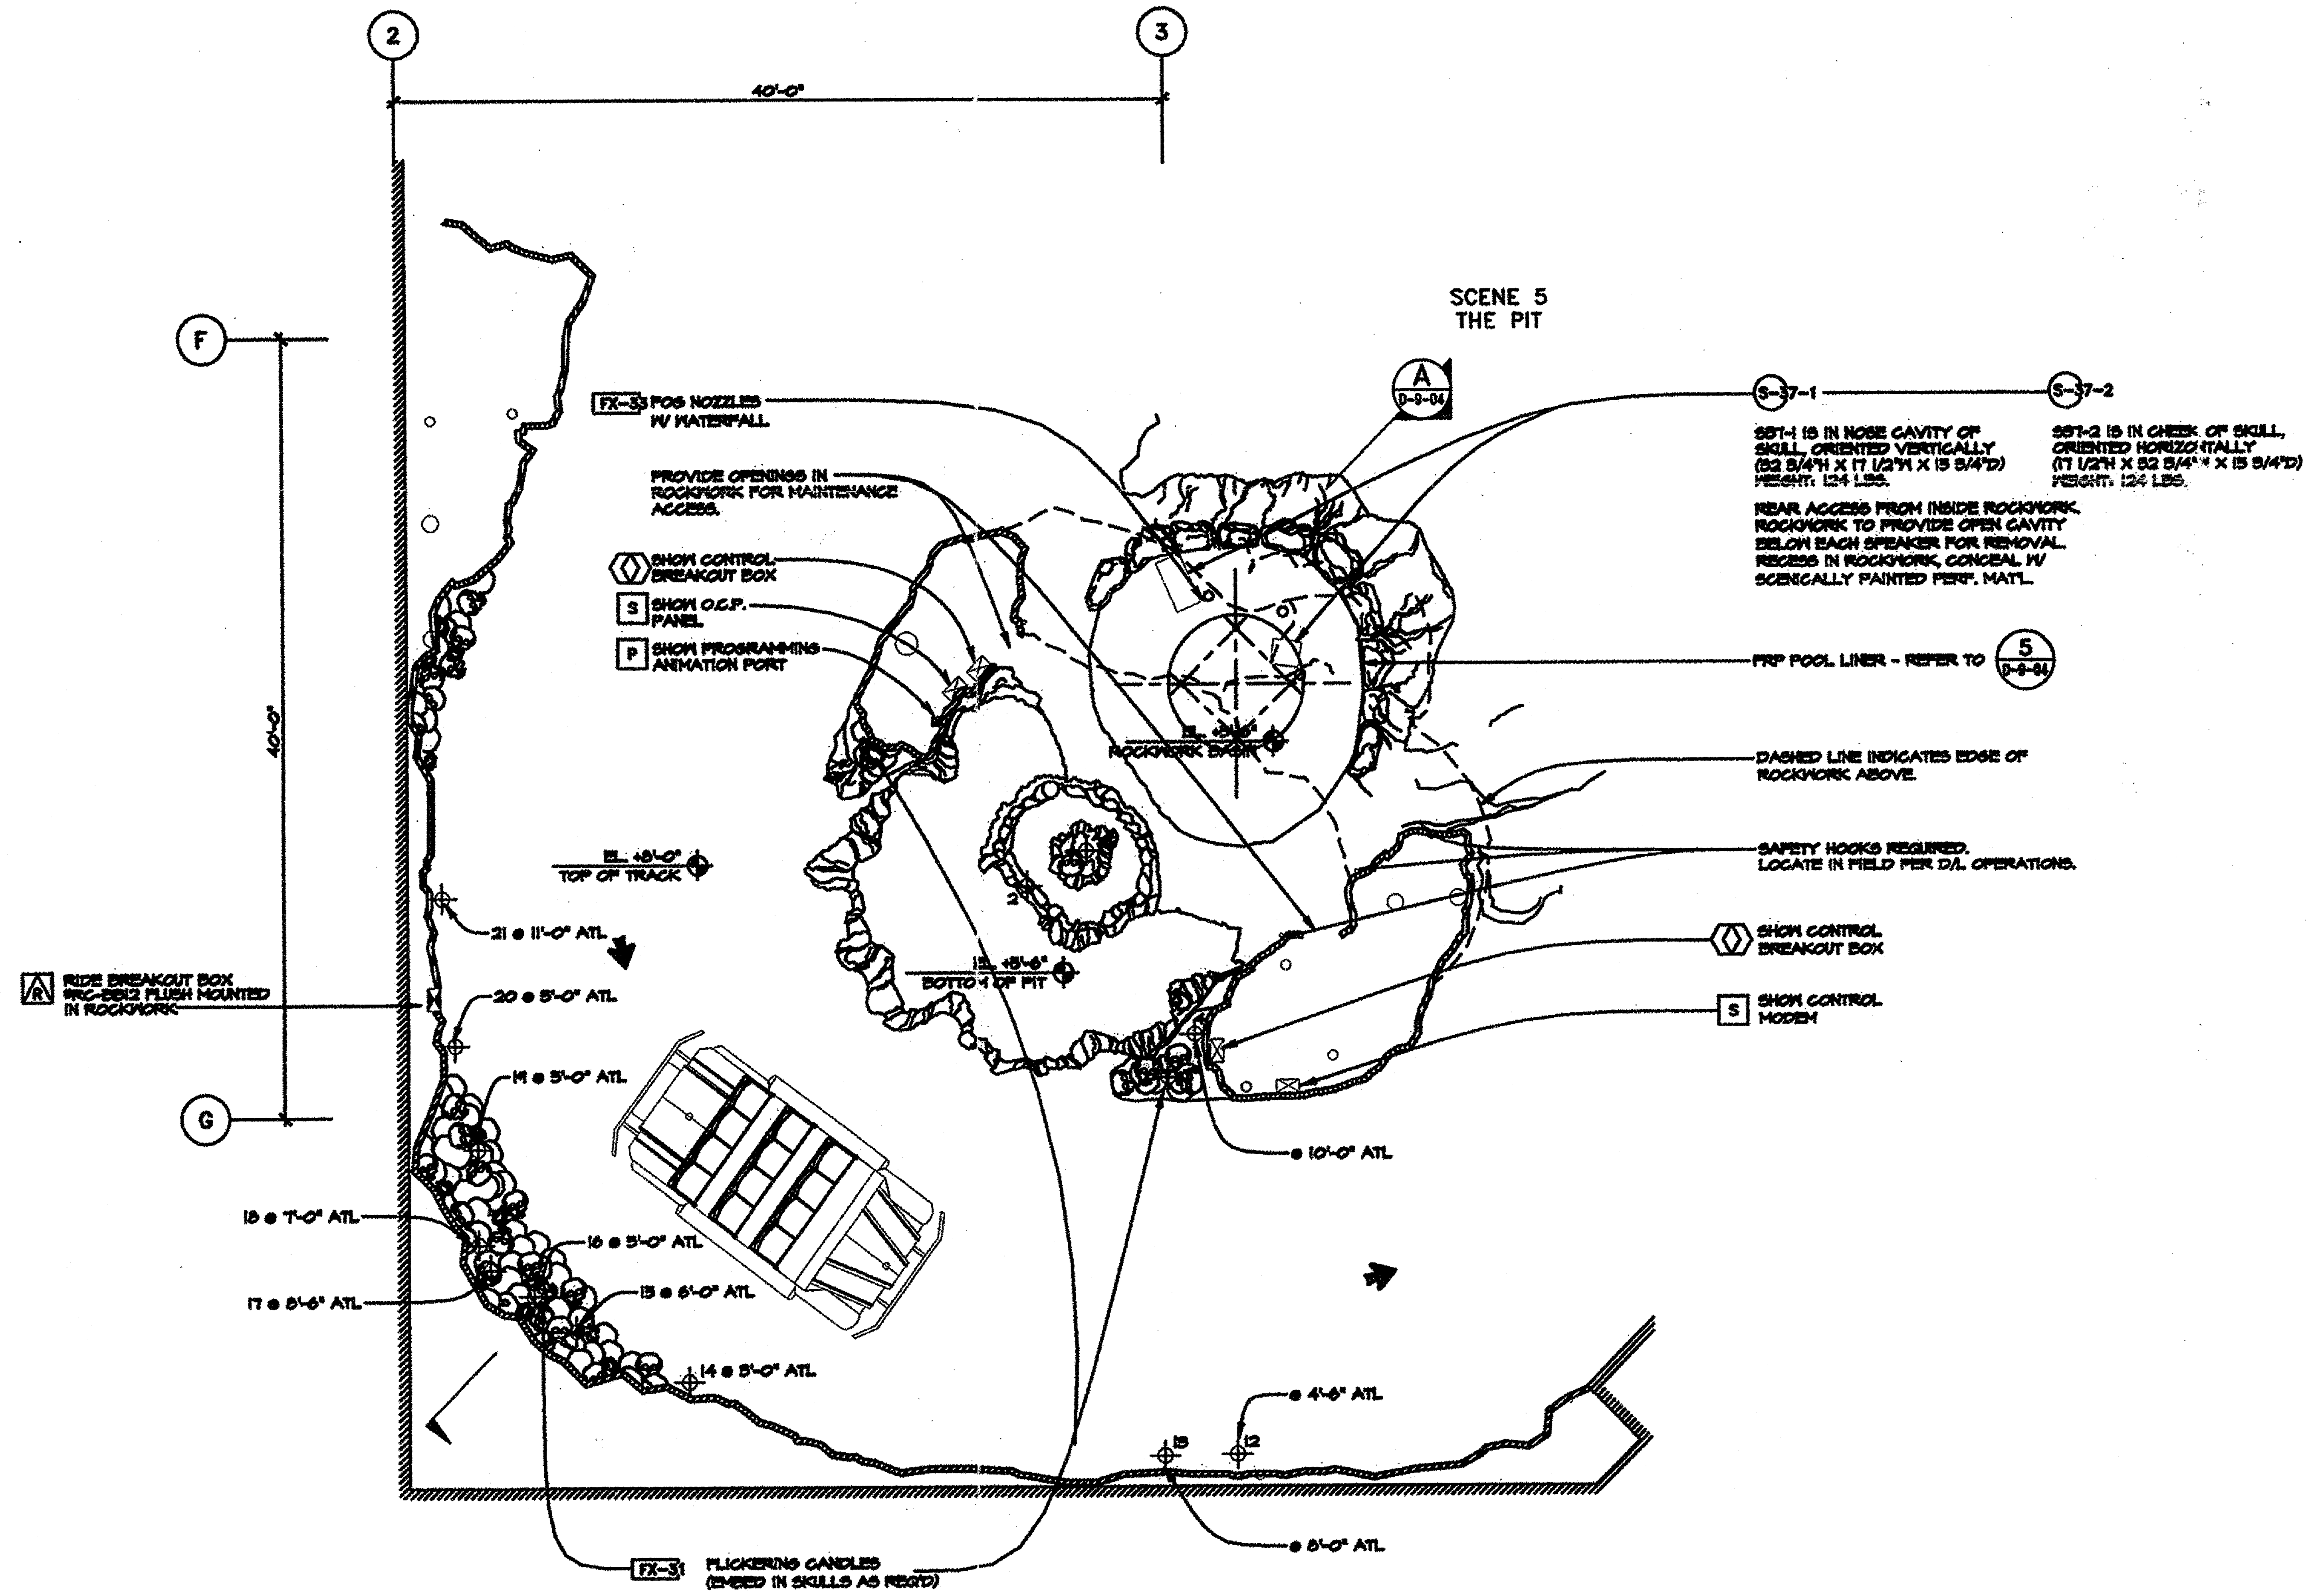


NOTE!

ROCKWORK DELINEATION ON SHOW SET DRAWINGS IS TO BE USED SOLELY FOR THE PURPOSE OF EQUIPMENT PLACEMENT AND SHOW COORDINATION. REFER TO MODEL, ARCHITECTURAL AND ROCKWORK PACKAGES FOR ACTUAL ROCKWORK DETAILS, TYPICAL.

FLOOR PLAN: SKULL INTERIOR AT LOWER LEVEL

SCALE: 1/4" = 1'-0"

SCENE 9
D-104 D-9-01


SYMBOL DESIGNATES A GROUPING OF SKULLS W/ FLICKERING CANDLE EFFECT (FX-31) AND APPROX. HEIGHT ABOVE TRACK LEVEL.

NOTES:

- TRACK EDGES SHOWN TO INDICATE VEHICLE CLEARANCE REQUIREMENTS. REFER TO FACILITY AND RIDE DRAWINGS FOR TRACK INFORMATION AND DESIGN.
- EXACT LOCATION OF SPEAKERS, CCTV'S PHONES AND ELECTRICAL BOXES MUST BE COORDINATED WITH AND APPROVED BY ART DIRECTOR AT INTSTALLATION.

GENERAL NOTES:

- SHOW SET DRAWINGS SERVE AS A COORDINATION TOOL DESCRIBING THE FORM AND DESIGN OF THE SHOW. FINAL FINISH AND CHARACTER IS DETERMINED BY THE ART DIRECTOR.
- REFER TO MODEL AND ILLUSTRATIONS FOR GENERAL ART DIRECTION AND INTENT (CHARACTER AND THEMING).
- REFER TO FACILITY DRAWINGS FOR CURRENT STRUCTURAL AND ARCHITECTURAL INFORMATION.

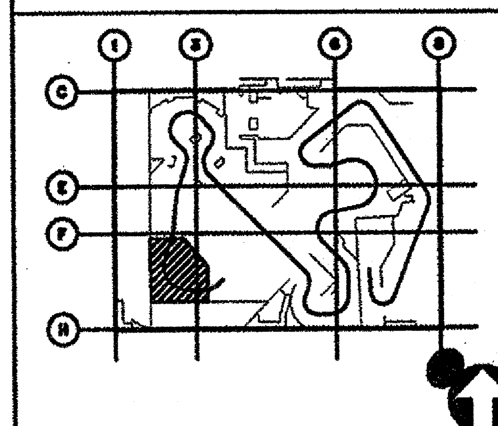

KEY PLAN: UPPER LEVEL
SCALE: NONE

ISSUE NO.	DATE	ISSUED FOR
2	12/10/93	FACILITY COMPLETION PACKAGE
1	9/24/93	95% RELEASE FOR PRODUCTION

DESCRIPTION OF REVISIONS

NOTICES:
THE DATA IN THIS DOCUMENT INCORPORATE PROPRIETARY RIGHTS OF WALT DISNEY IMAGINEERING, 1401 FLOWER STREET, GLENDALE, CALIFORNIA 91221-5020. ANY PARTY ACCEPTING THIS DOCUMENT DOES SO IN CONFIDENCE AND AGREES THAT IT SHALL NOT BE DUPLICATED, IN WHOLE OR IN PART, NOR DISCLOSED TO OTHERS, WITHOUT THE WRITTEN CONSENT OF WALT DISNEY IMAGINEERING.
CONTRACTOR SHALL VERIFY ALL CONDITIONS ON JOB SITE & NOTIFY THE PROJECT ENGINEER OF ANY VARIATIONS FROM DIMENSIONS SHOWN ON THESE DRAWINGS BEFORE PROCEEDING WITH ANY CONSTRUCTION.

KEY PERSONS AND APPROVALS
PROJECT MANAGER: DAVID TODD
FACILITY DESIGN MANAGER: VAL USLE
PROJECT SHOW PRODUCER: SUSAN BONDS
PROJECT SHOW SET DESIGNER: DAVID EDMINSTER
DRAWN: PECHSTEDT/COMBS
CHECKED:
APPROVED:
DATE: 11/15/93
E.F. No. D-9-01

Walt Disney Imagineering
1401 Flower Street, Glendale, CA 91221-5020
(818) 544-6500

PROJECT DESIGNED FOR:
Disneyland
ANAHEIM, CALIFORNIA

PROJECT AREA: ADVENTURELAND
UNIT NAME: INDIANA JONES EXPEDITIONS
W.B.S. NO.:
SHEET TITLE: SCENE 9: FLOOR PLAN SKULL INTERIOR
PHASE: CD
PROJECT CODE NUMBER:
DRAWING NO.: D-9-01
REVISION NO.:

NAME: P:\SHARED\INDY\AF\DD\WP\SC9\D-9-01.DWG DATE: DEC 08, 1993 TIME: 6:03 PM